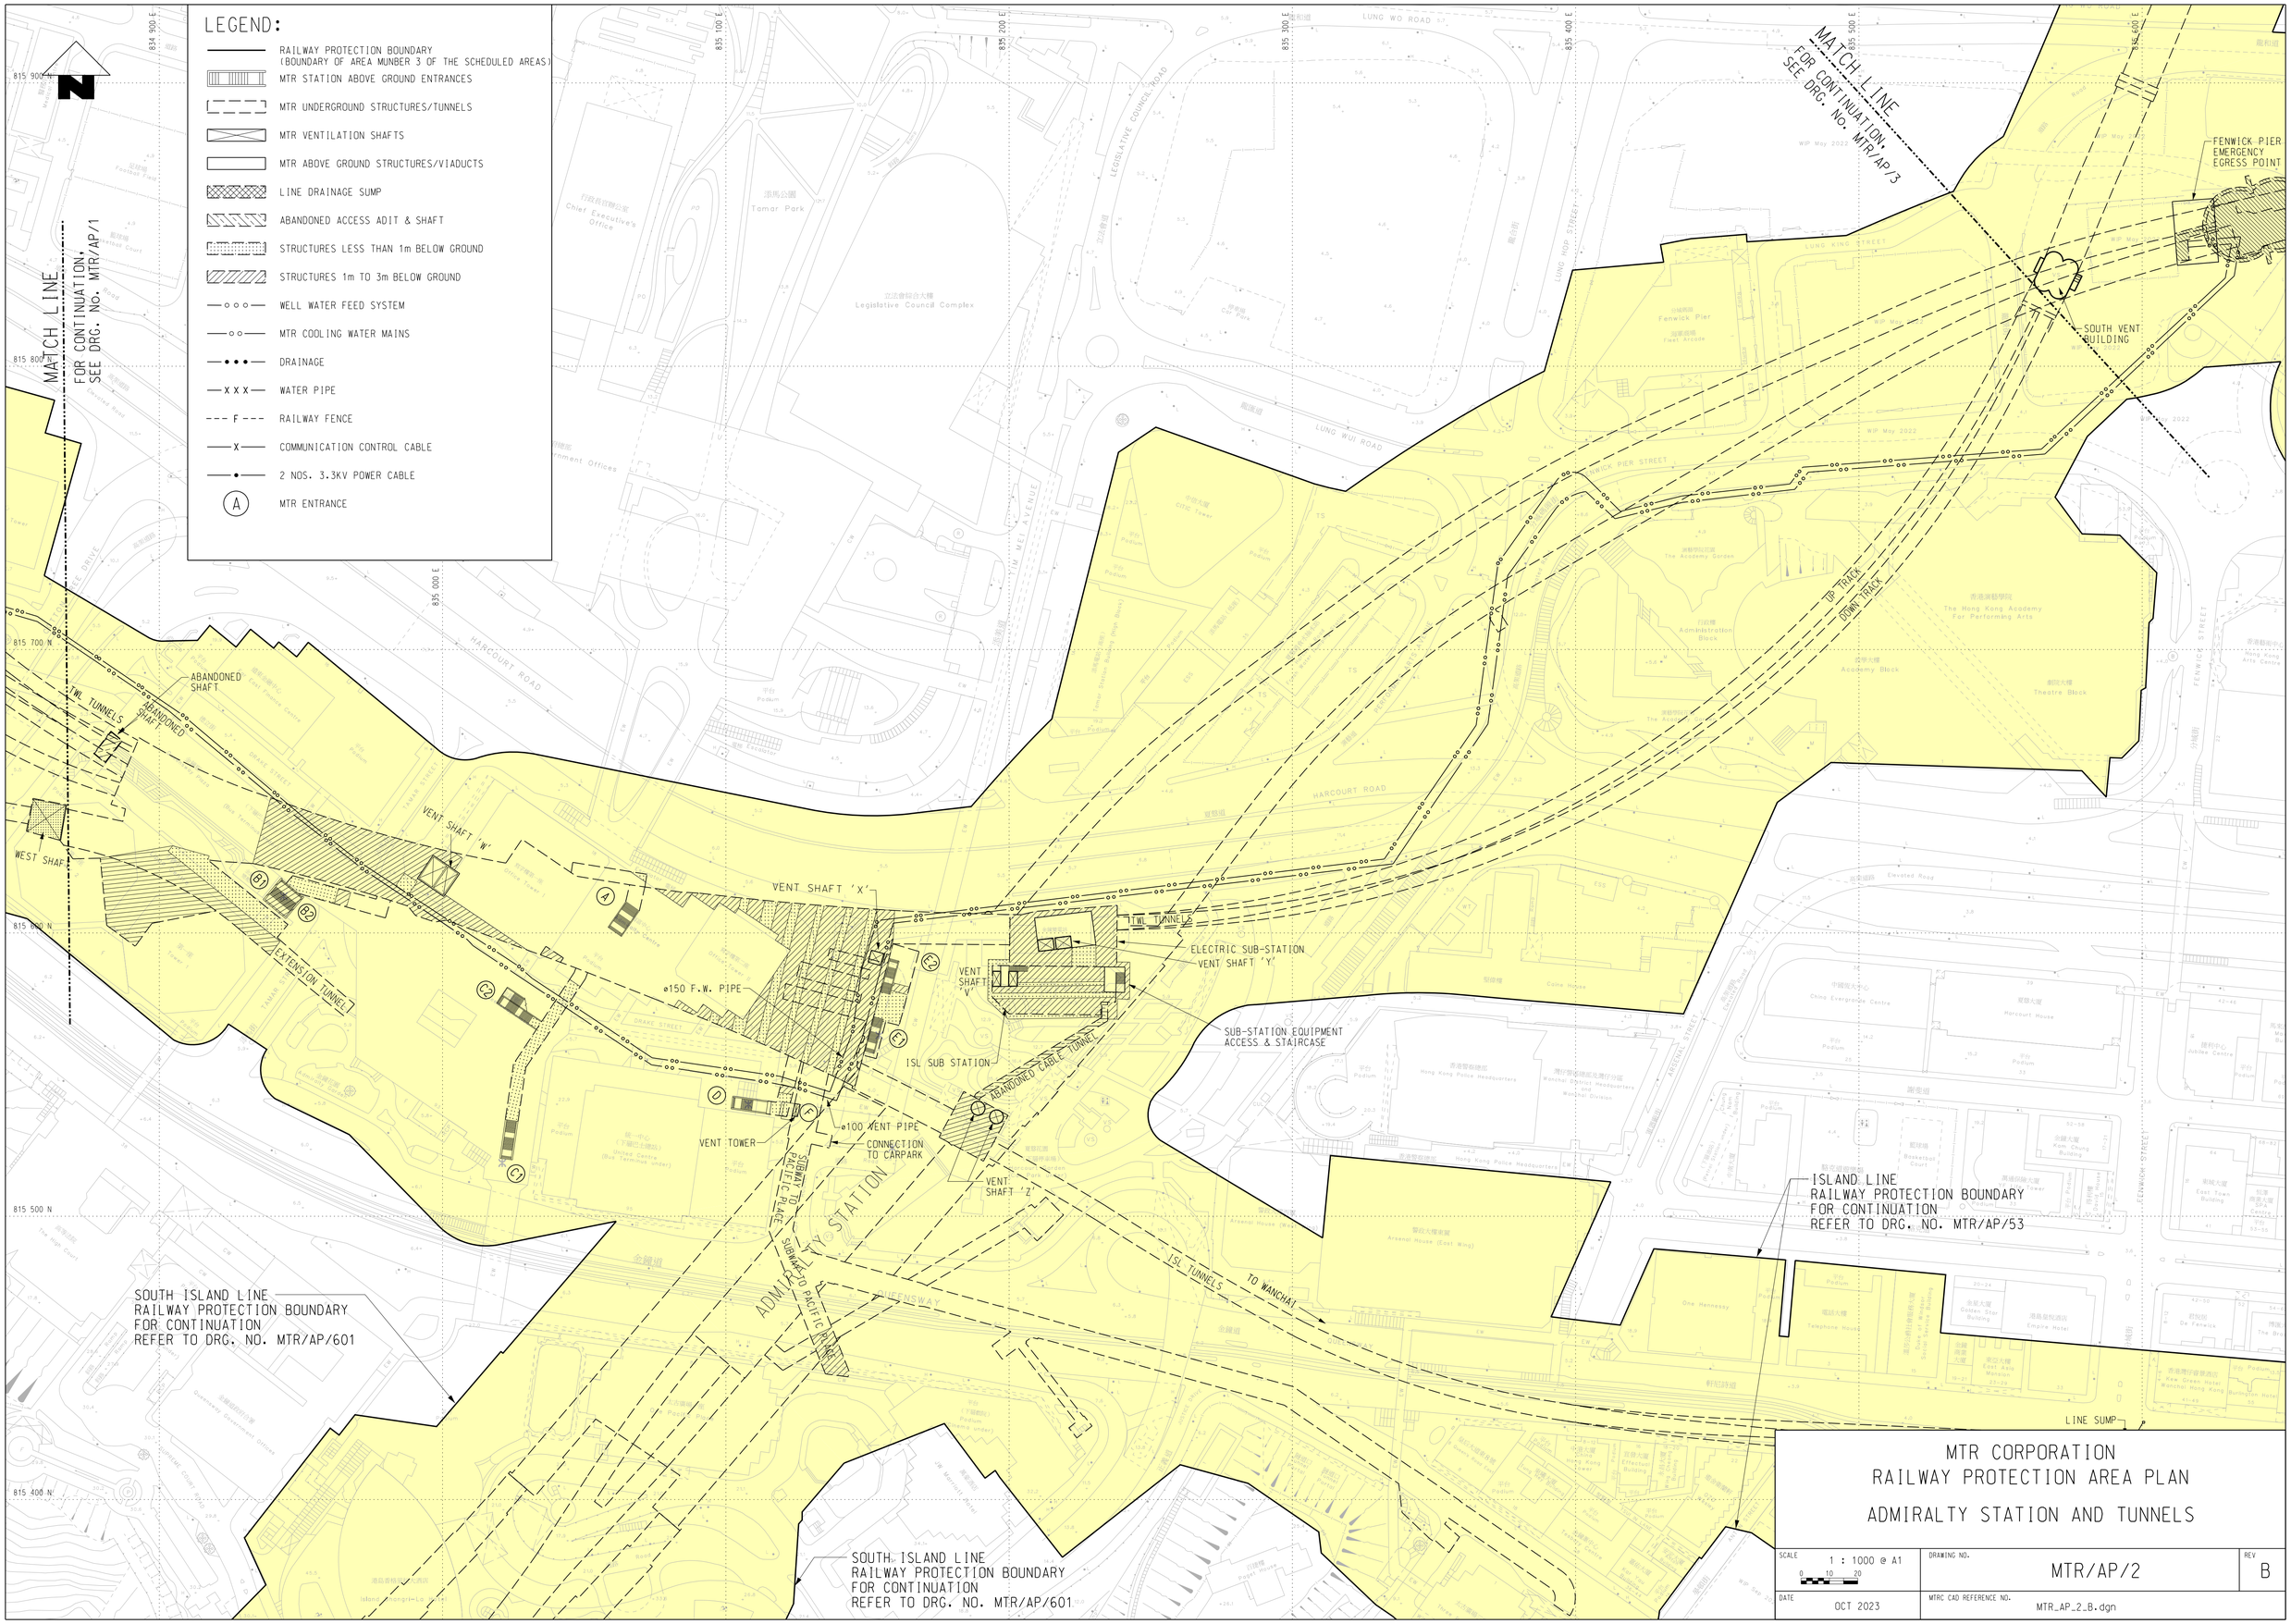

MTR CORPORATION
RAILWAY PROTECTION AREA PLAN
ADMIRALTY STATION AND TUNNELS

SCALE 1 : 1000 @ A1 (0 10 20)	DRAWING NO. MTR/AP/2	REV B
DATE OCT 2023	MTRC CAD REFERENCE NO. MTR_AP_2_B.dgn	